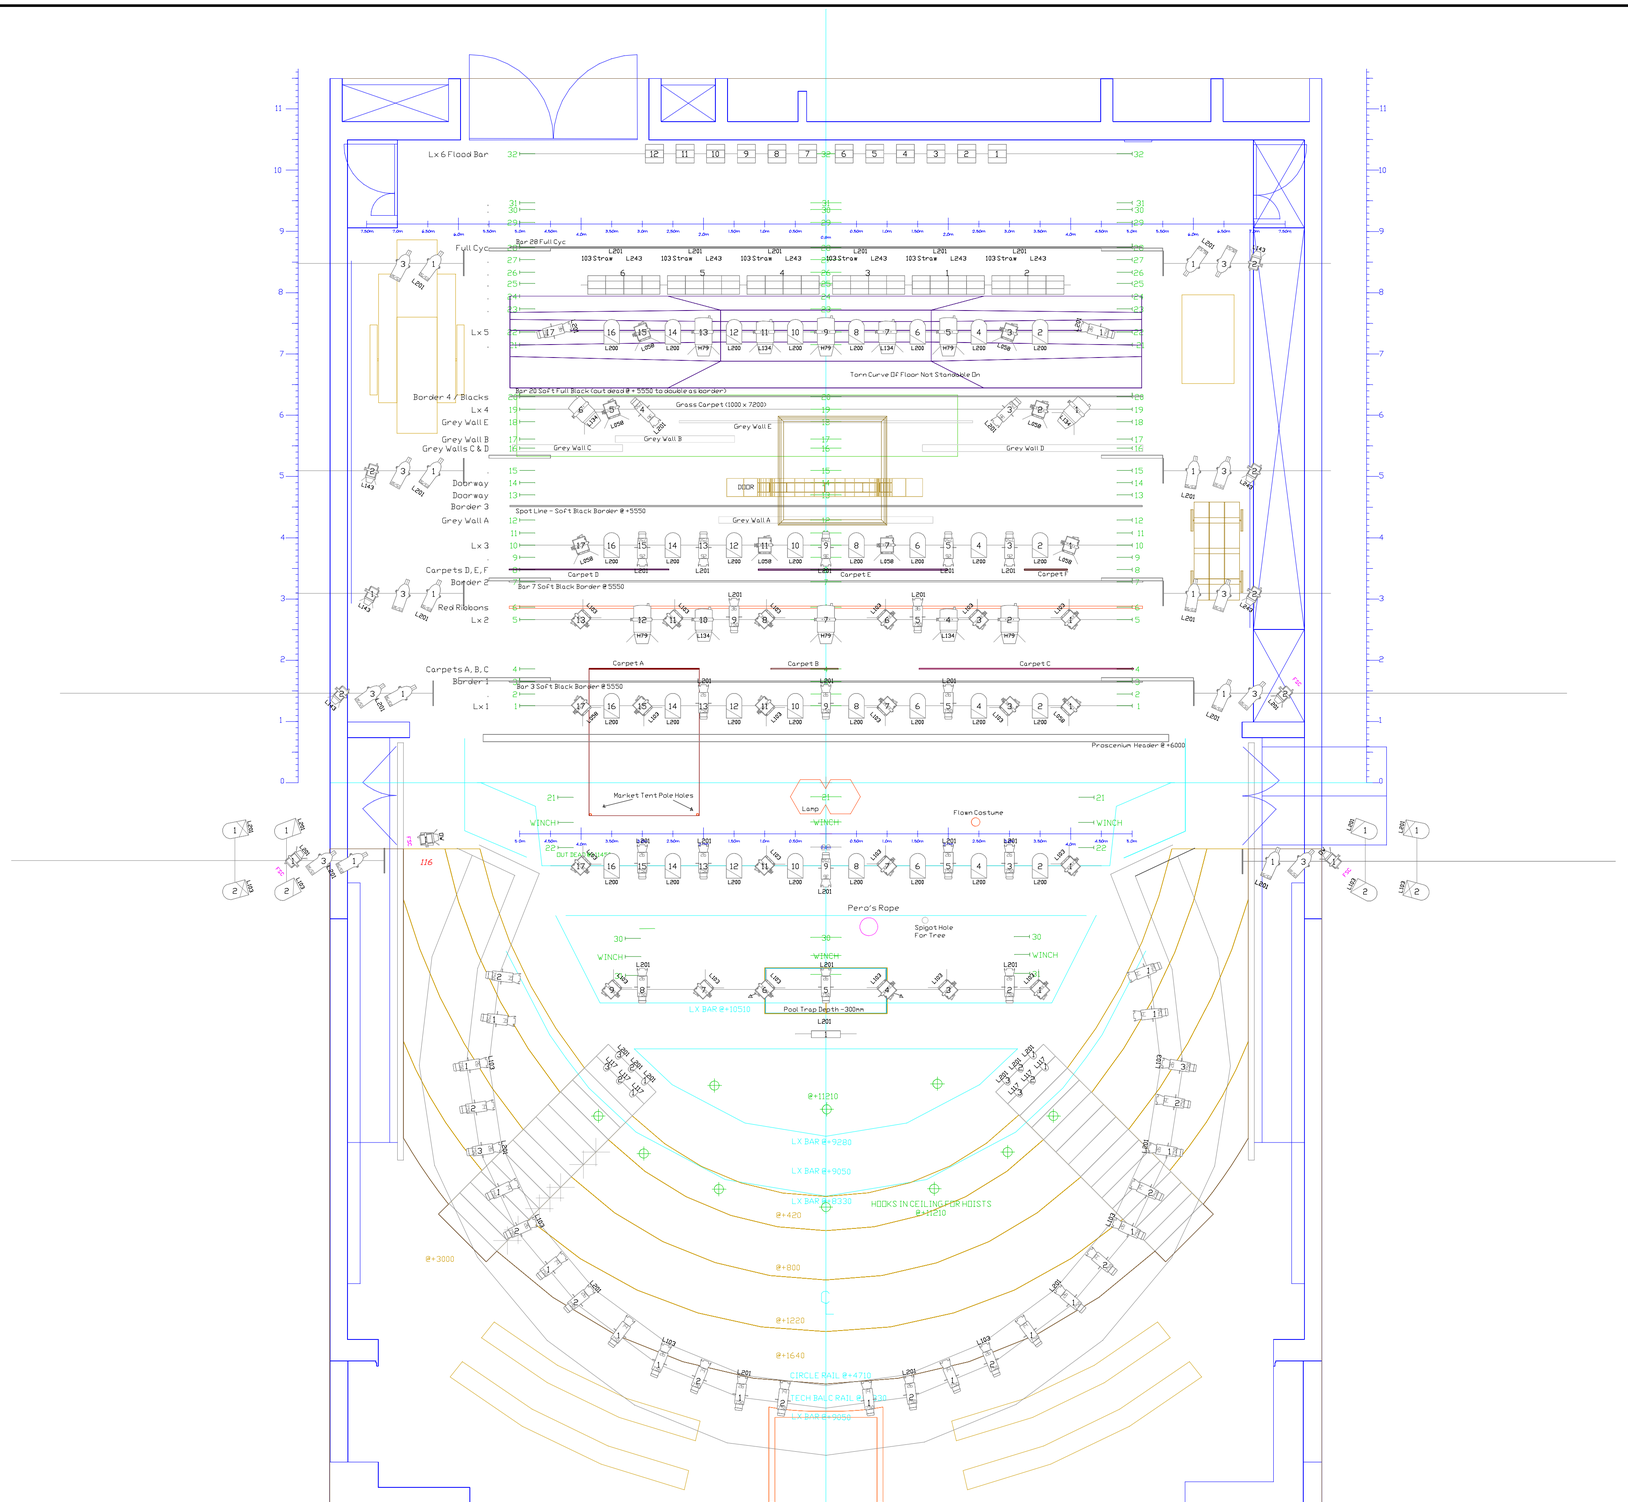

NOTES

- Do not scale this drawing
- This drawing is to be read in conjunction with all r
scenery and construction drawings and specificatio

- Atmosphere machines USR
- All fixtures to have safety chains
- Opto splitters to be supplied where necessary
- termination on all DMX
- rigging safety gear to be supplied by house

UNICORN

Rev	Amendment	Date	By
	Initial Issue	09.10.08	JB

CLIENT
UNICORN THEATRE

PRODUCTION
Red Fortress

DIRECTED BY
Tony Graham

DESIGNED BY
Adam Wiltshire

LIGHTING BY
John Bishop

VENUE
Unicorn Theatre

DETAIL
Lighting Groundplan

Copyright John Bishop 2008

John Bishop
LIGHTING DESIGN
Cwm Ifor House, Bowls Lane, Caerphilly CF83 2TW, Wales UK
Tel: +44 29 20880488 Mobile: +44 7785 333428
Fax: +44 870 7061366 Email: JBtheLD@compuserve.com
Professional Member of Association of Lighting Designers No.776
ASSOCIATION OF LIGHTING DESIGNERS

Drawn	Date	Scales		
JB	18.10.08	1 : 50		
Checked	Issue No.	Prelim.	Check	Final
JB				●

Job No.	Drawing No.	Rev.

THIS DRAWING REPRESENTS VISUAL CONCEPTS AND CONSTRUCTION SUGGESTIONS ONLY. THE DESIGNER IS UNQUALIFIED TO DETERMINE THE STRUCTURAL APPROPRIATENES OF THE DESIGN AND WILL NOT ASSUME RESPONSIBILITY FOR IMPROPER ENGINEERING, CONSTRUCTION, HANDLING, INSTALLATION OR USE OF THE LIGHTING EQUIPMENT.

wysiwyg perform